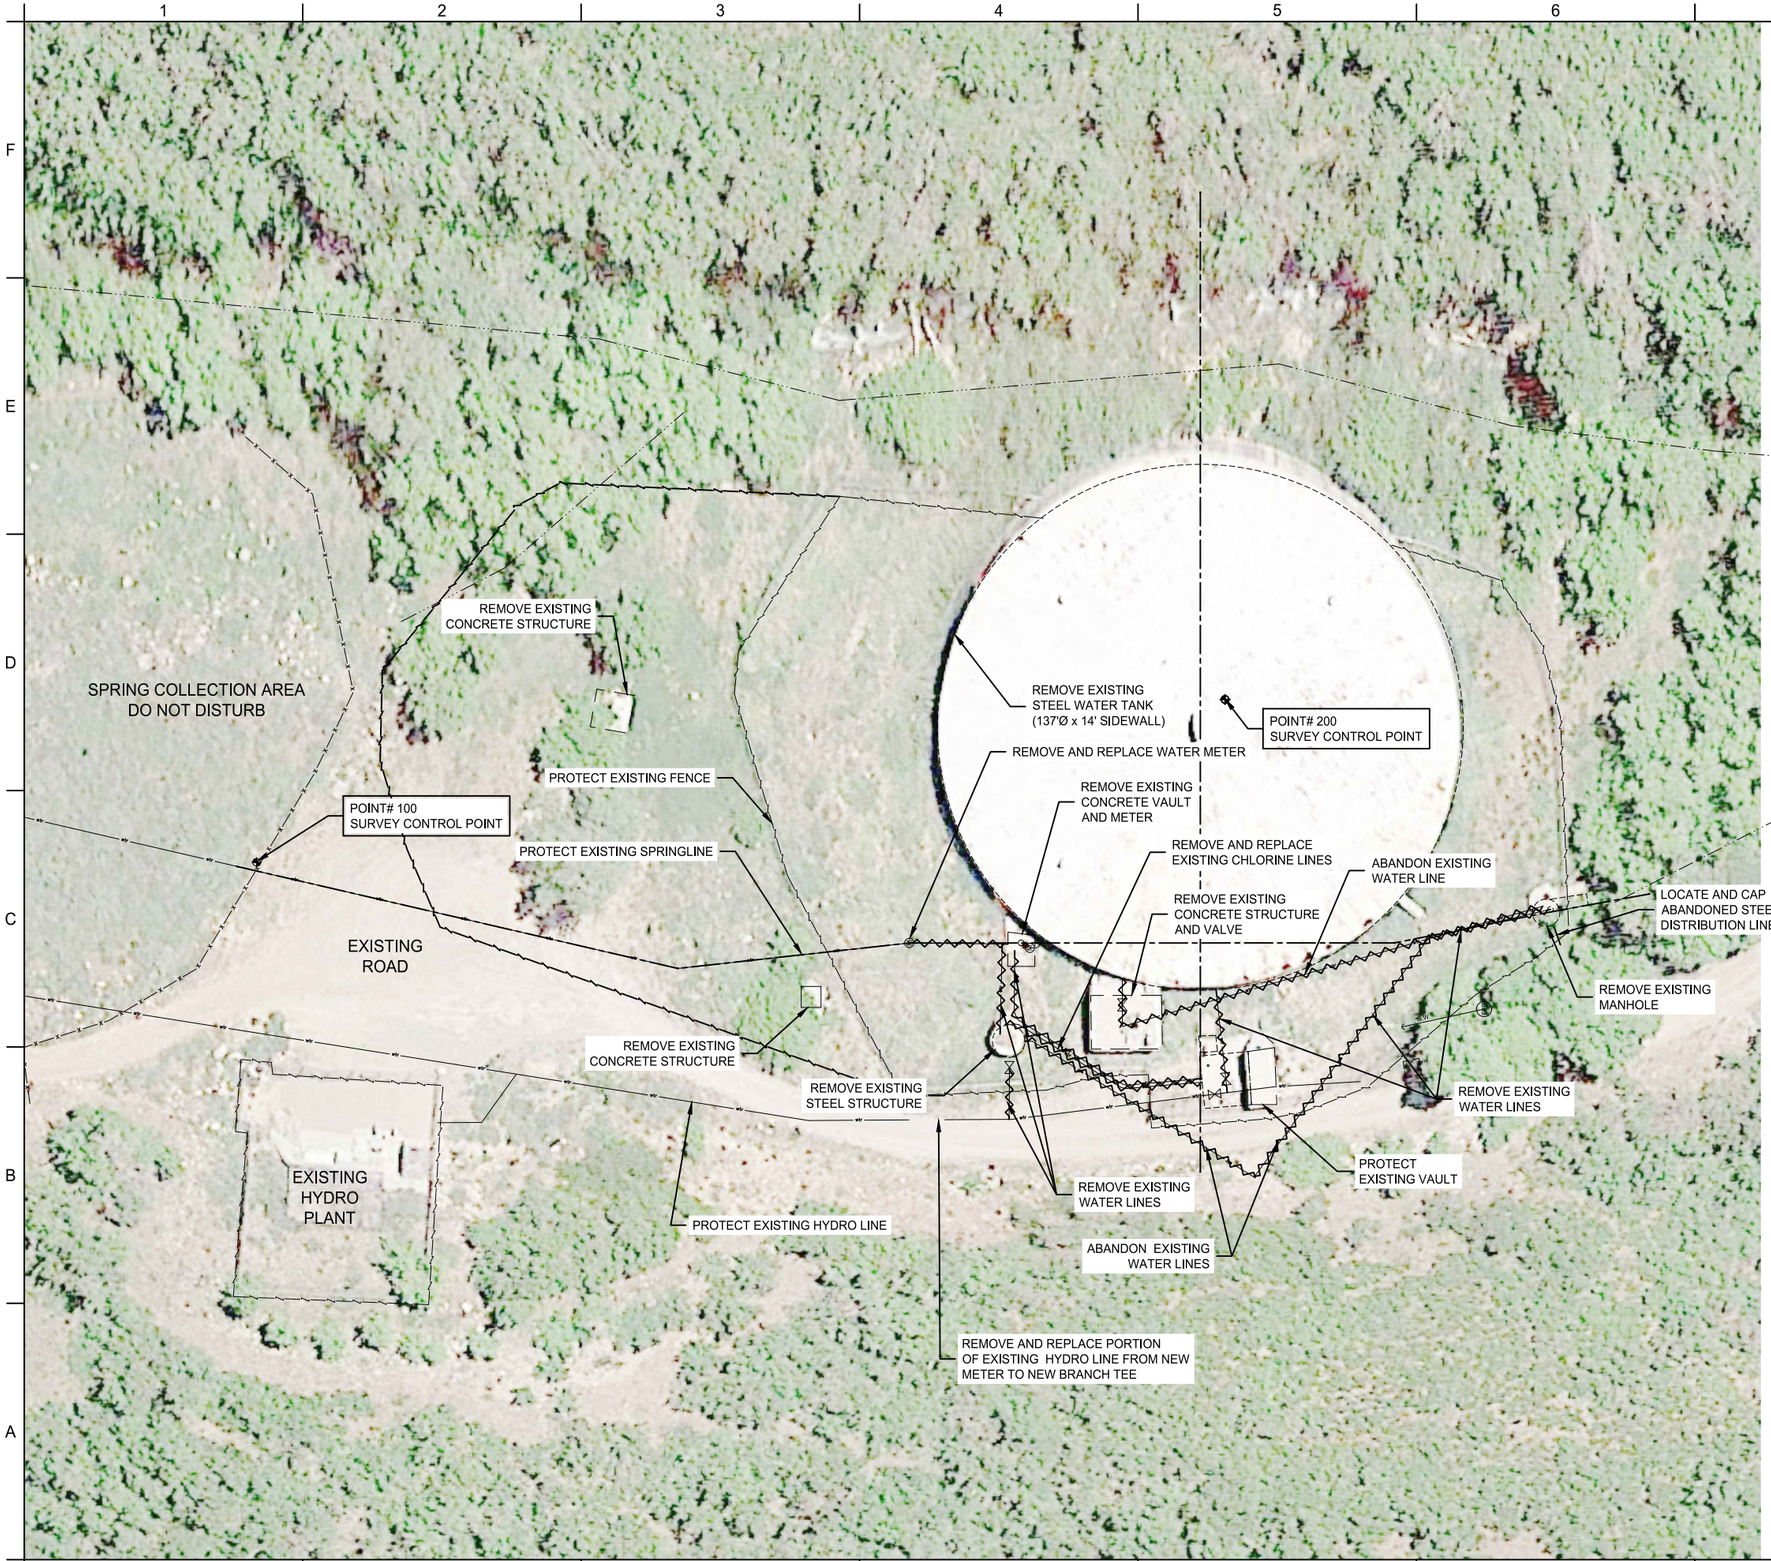

Know what's below. Call 811 before you dig.
BLUE STAKES OF UTAH
UTILITY NOTIFICATION CENTER, INC.
www.bluestakes.org
1-800-662-4111

NO.	DATE	REMARKS

REVISIONS

UPDATED:
PLOTTED:

DWG NAME:

SCALE: 1" = 40'

Jones & DeMille Engineering, Inc.
CIVIL ENGINEERING - SURVEYING - TESTING
GIS - ENVIRONMENTAL
1.800.748.5275 www.jonesanddemille.com

APPROVAL RECOMM: PROJECT DESIGN ENGINEER DATE

APPROVED QUALITY MANAGEMENT REVIEW DATE

SPRINGVILLE CITY

BARTHOLOMEW WATER TANK

SITE DEMOLITION PLAN

PROJECT NUMBER: 1802-207

UTAH
COUNTY

SHEET NO. C-101