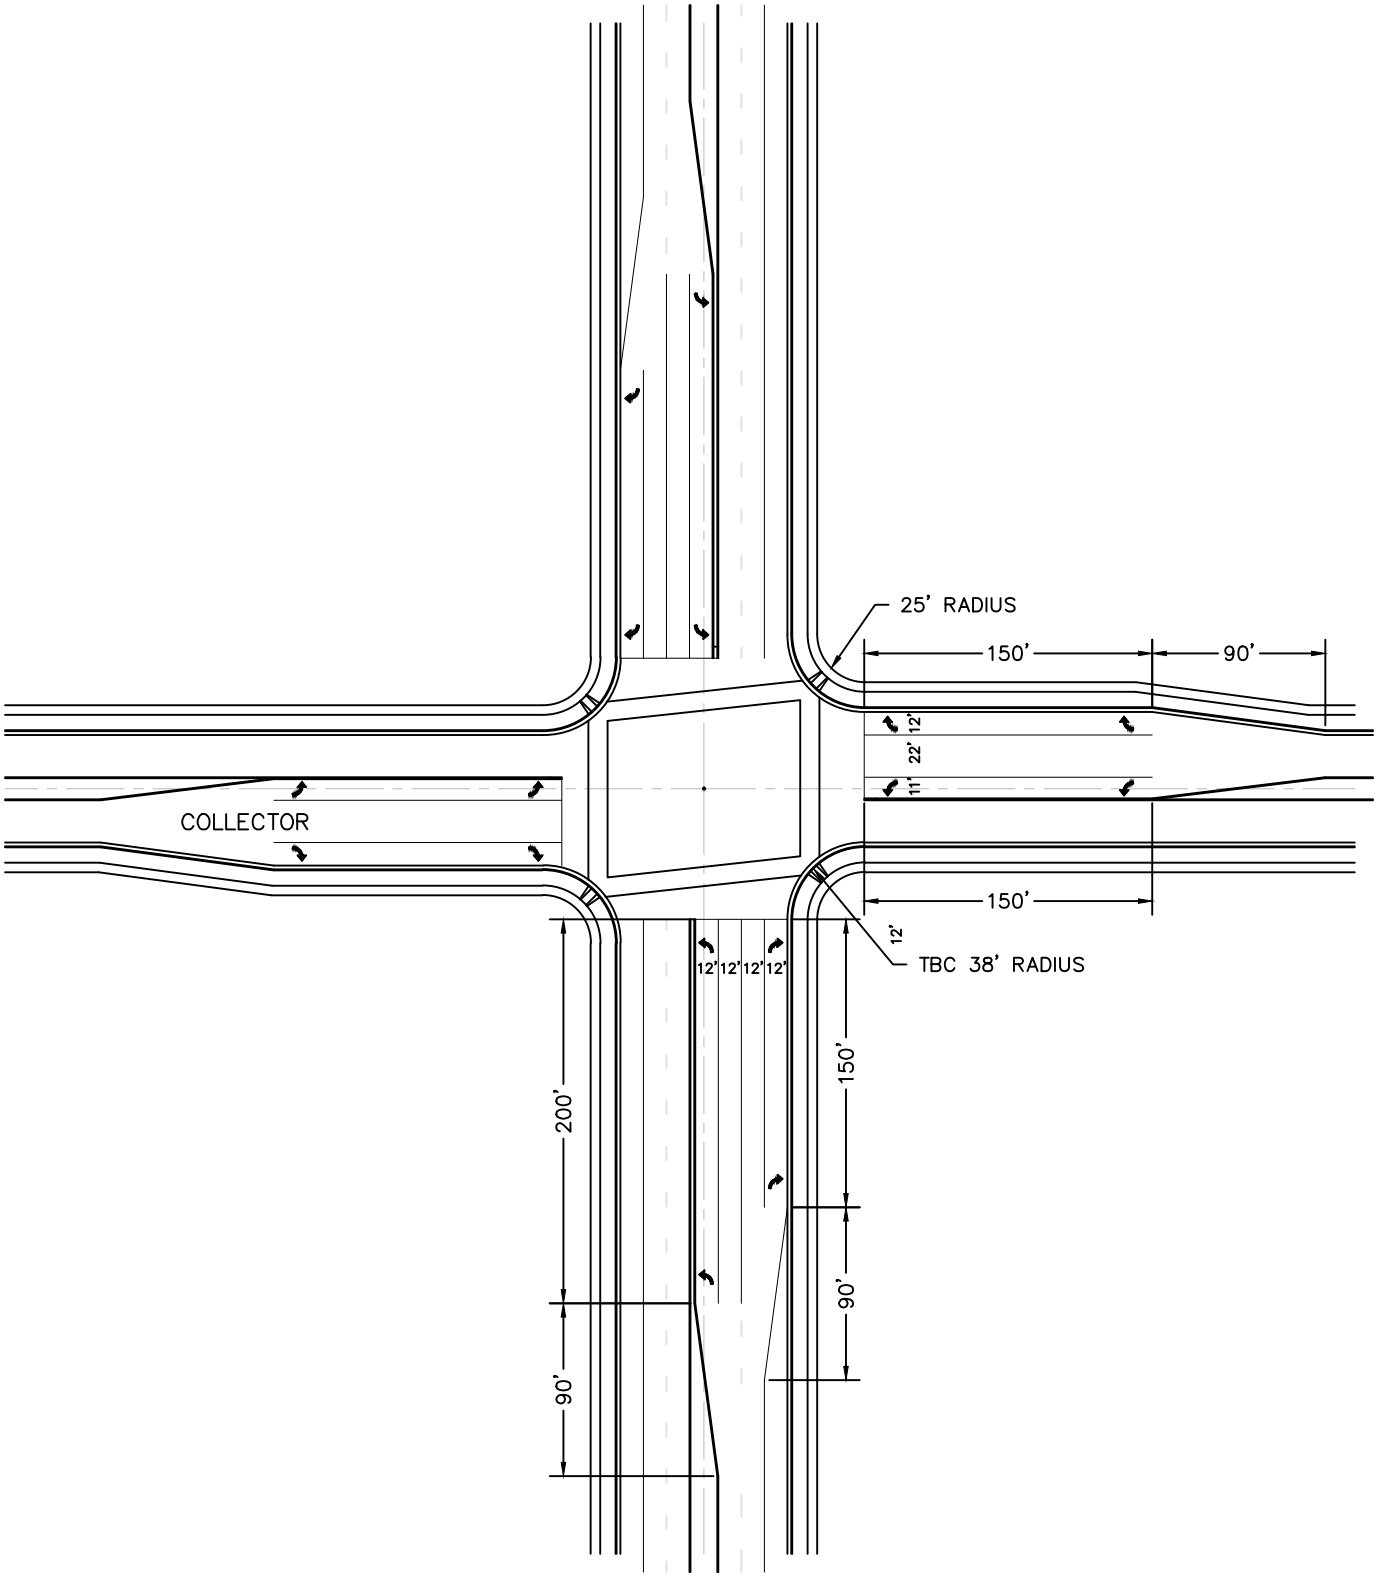

SPRINGVILLE CITY
110 SOUTH MAIN STEET
SPRINGVILLE UTAH 84663
ENGINEERING OFFICE
(801)491-2780

COLLECTOR-ARTERIAL INTERSECTION

DRAWING #
RD-01

ADOPTED DATE
APRIL 2018