1750 West Mill and Overlay 400S to 800S

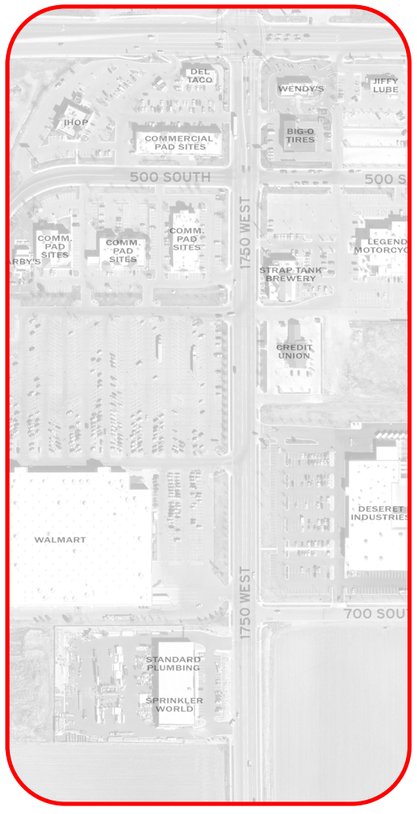

Project Location Detail

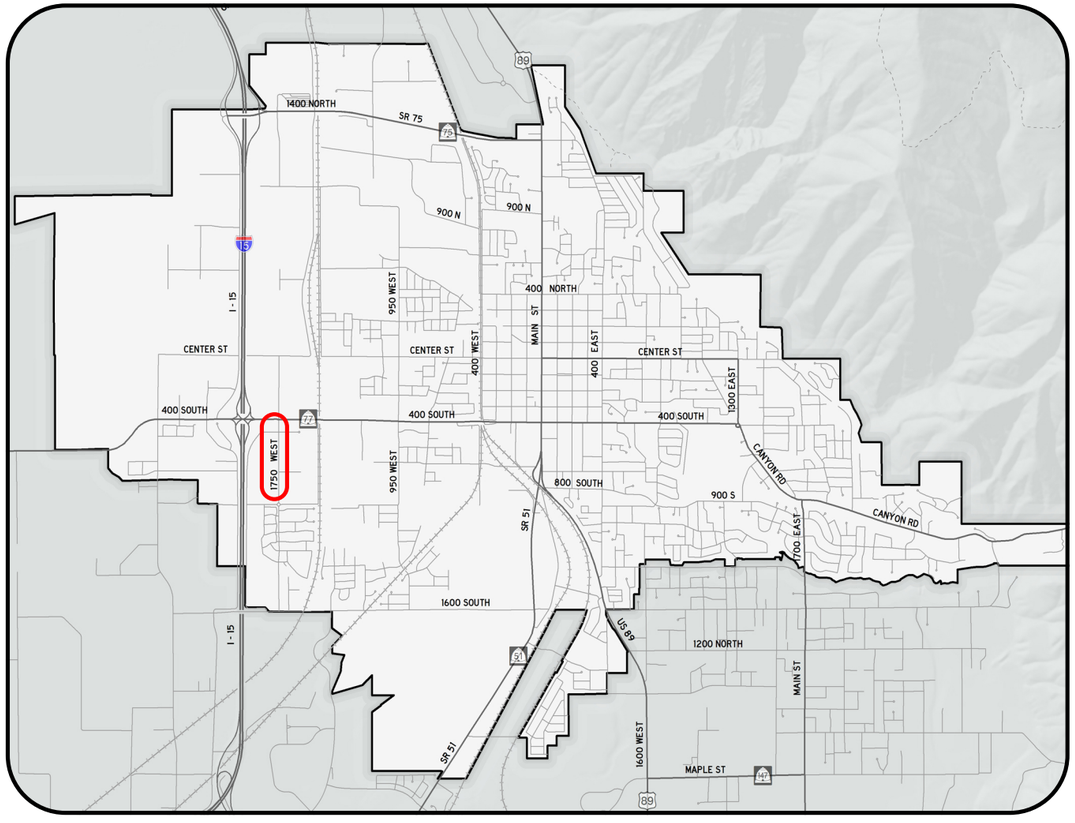

Vicinity Map

Springville

PUBLIC WORKS DEPARTMENT
Director: Bradley D. Stapley, P.E.
City Engineer:Jeff Anderson, P.E.
Civil Engineer:
City Surveyor:Travis Anderson, P.L.S.
Public Works Inspector:Paul Curtis
SWPPP Inspector: Brent Dunkley

Public Works Department
110 S. Main Street
Springville, Utah 84663
Tel: 801.491.2780
Fax: 801.489.2709
www.springville.org/public-works

MAYOR & CITY COUNCIL
Mayor Wilford W. Clyde
Councilman Rick Child
Councilman Craig Conover
Councilman Chris Creer
Councilman Jason Miller
Councilman Chris Sorenson

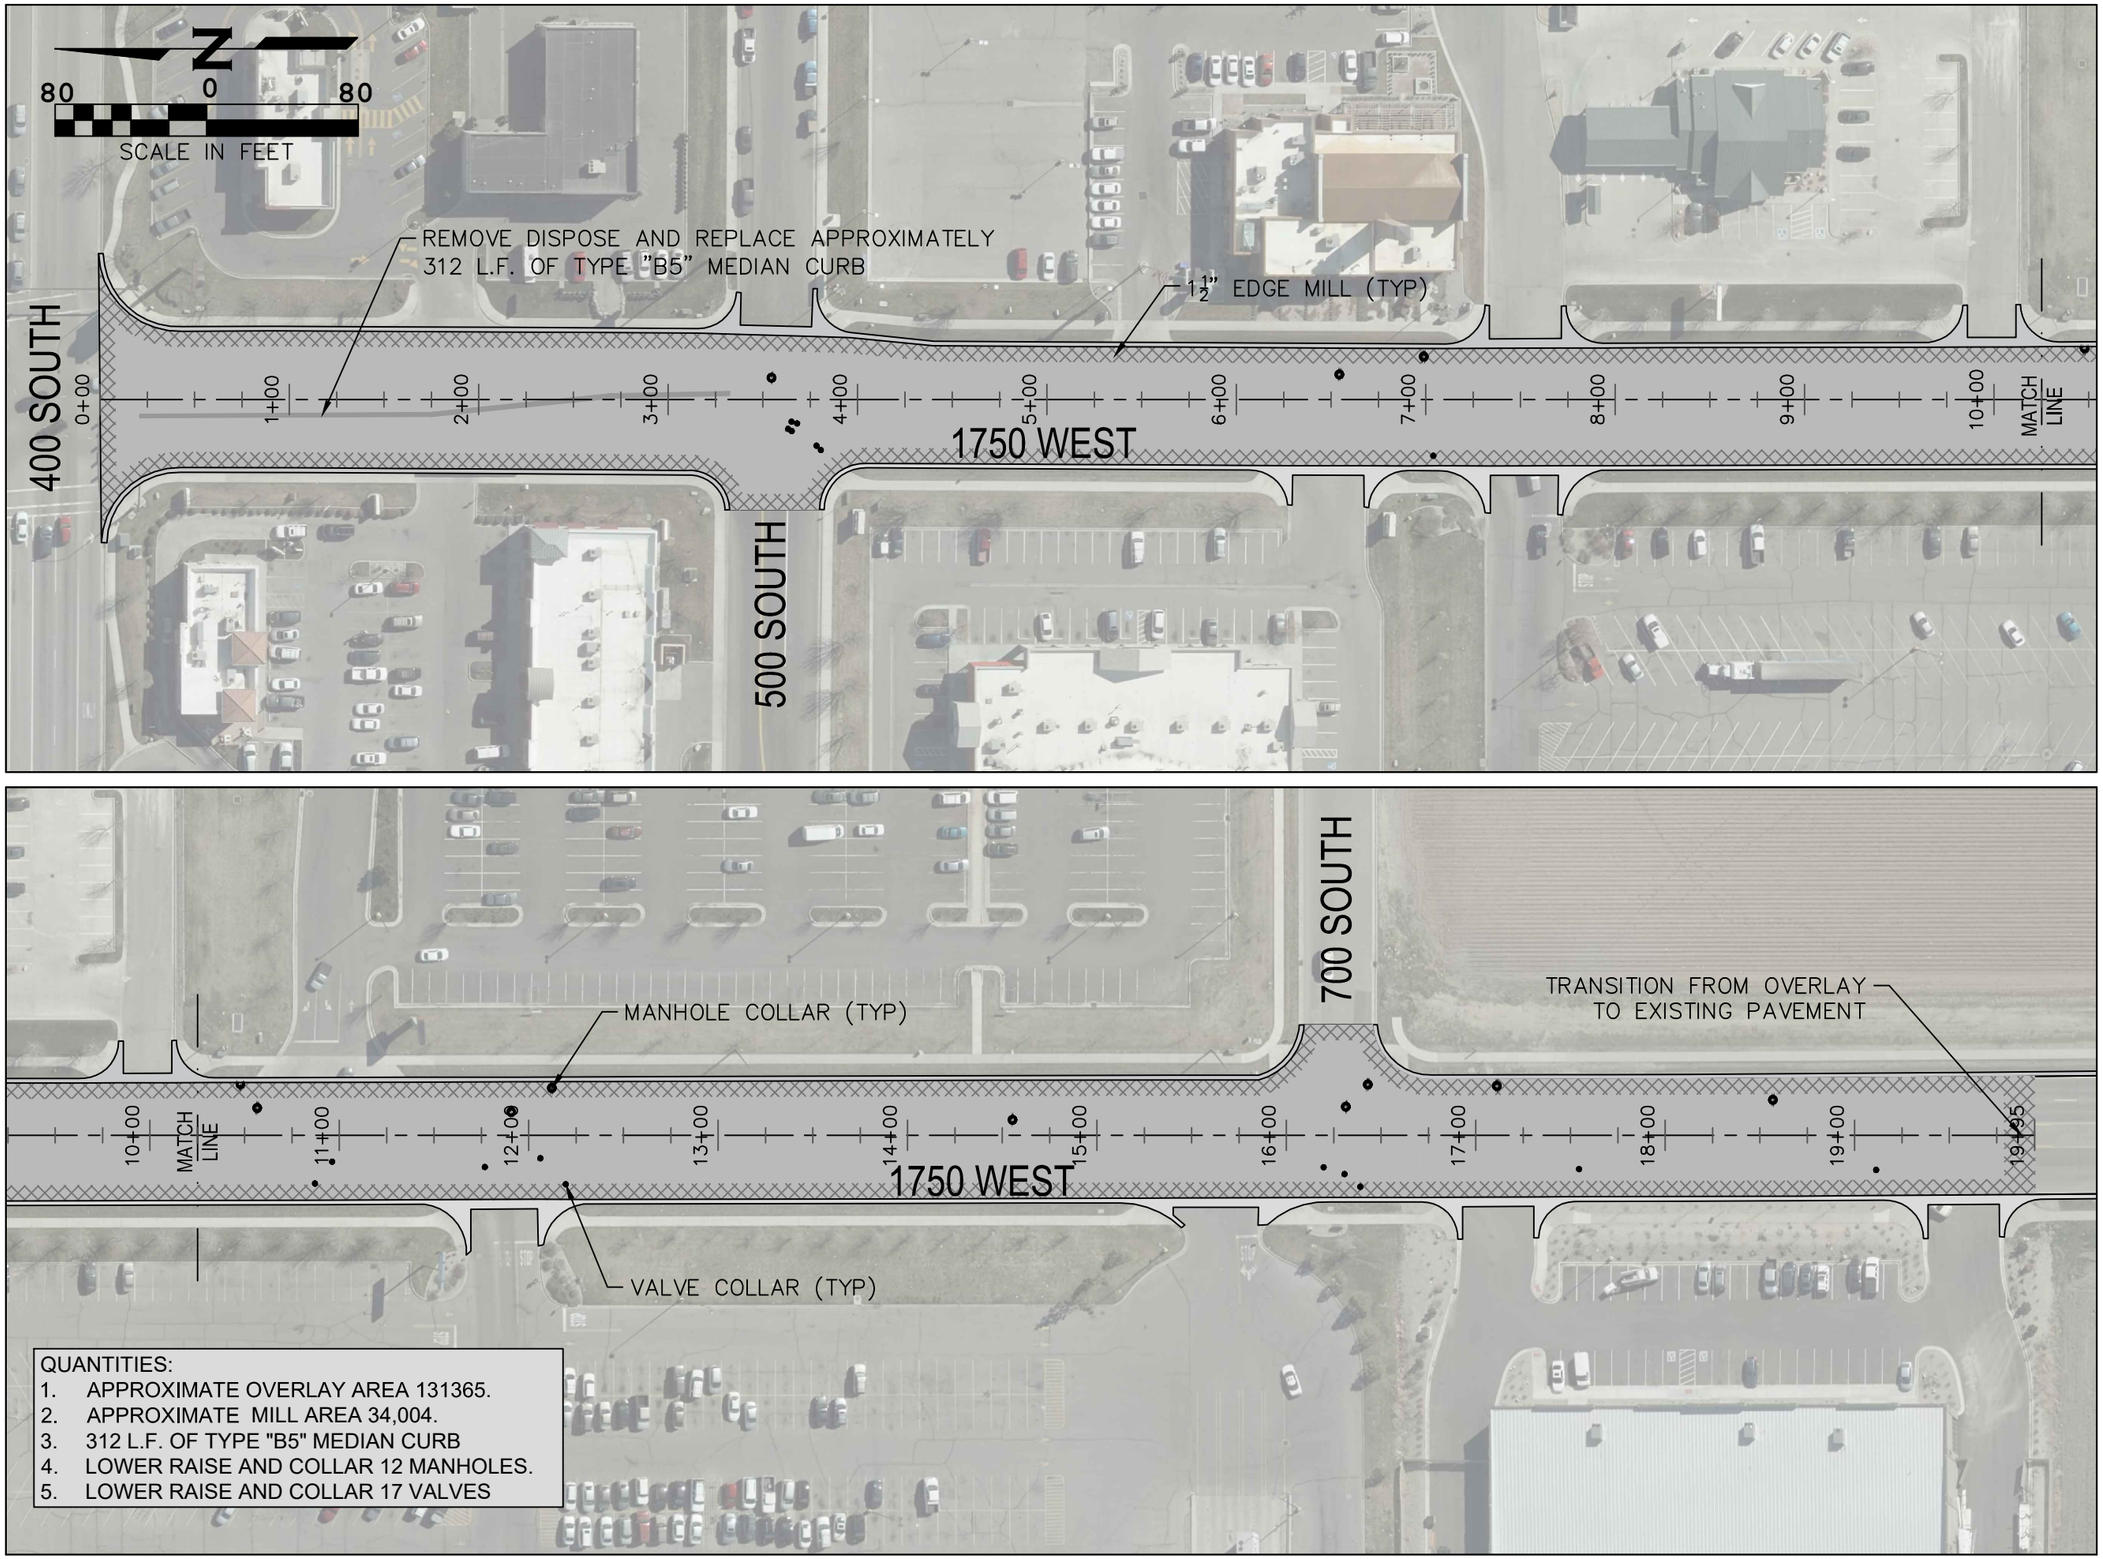

QUANTITIES:

1. APPROXIMATE OVERLAY AREA 131365.
2. APPROXIMATE MILL AREA 34,004.
3. 312 L.F. OF TYPE "B5" MEDIAN CURB
4. LOWER RAISE AND COLLAR 12 MANHOLES.
5. LOWER RAISE AND COLLAR 17 VALVES

SPRINGVILLE CITY
110 SOUTH MAIN STREET
SPRINGVILLE, UT 84663
(801) 489-2700

Springville

1750 WEST 400S TO 800S
MILL & OVERLAY WITH PETROMAT

	BY			
	DATE			
	REVISION			

DRAWN TJA
DESIGN TJA
CHECK JLA
DATE 8/3/17

SCALE 1"= 80'

DRAWING
1 OF 1